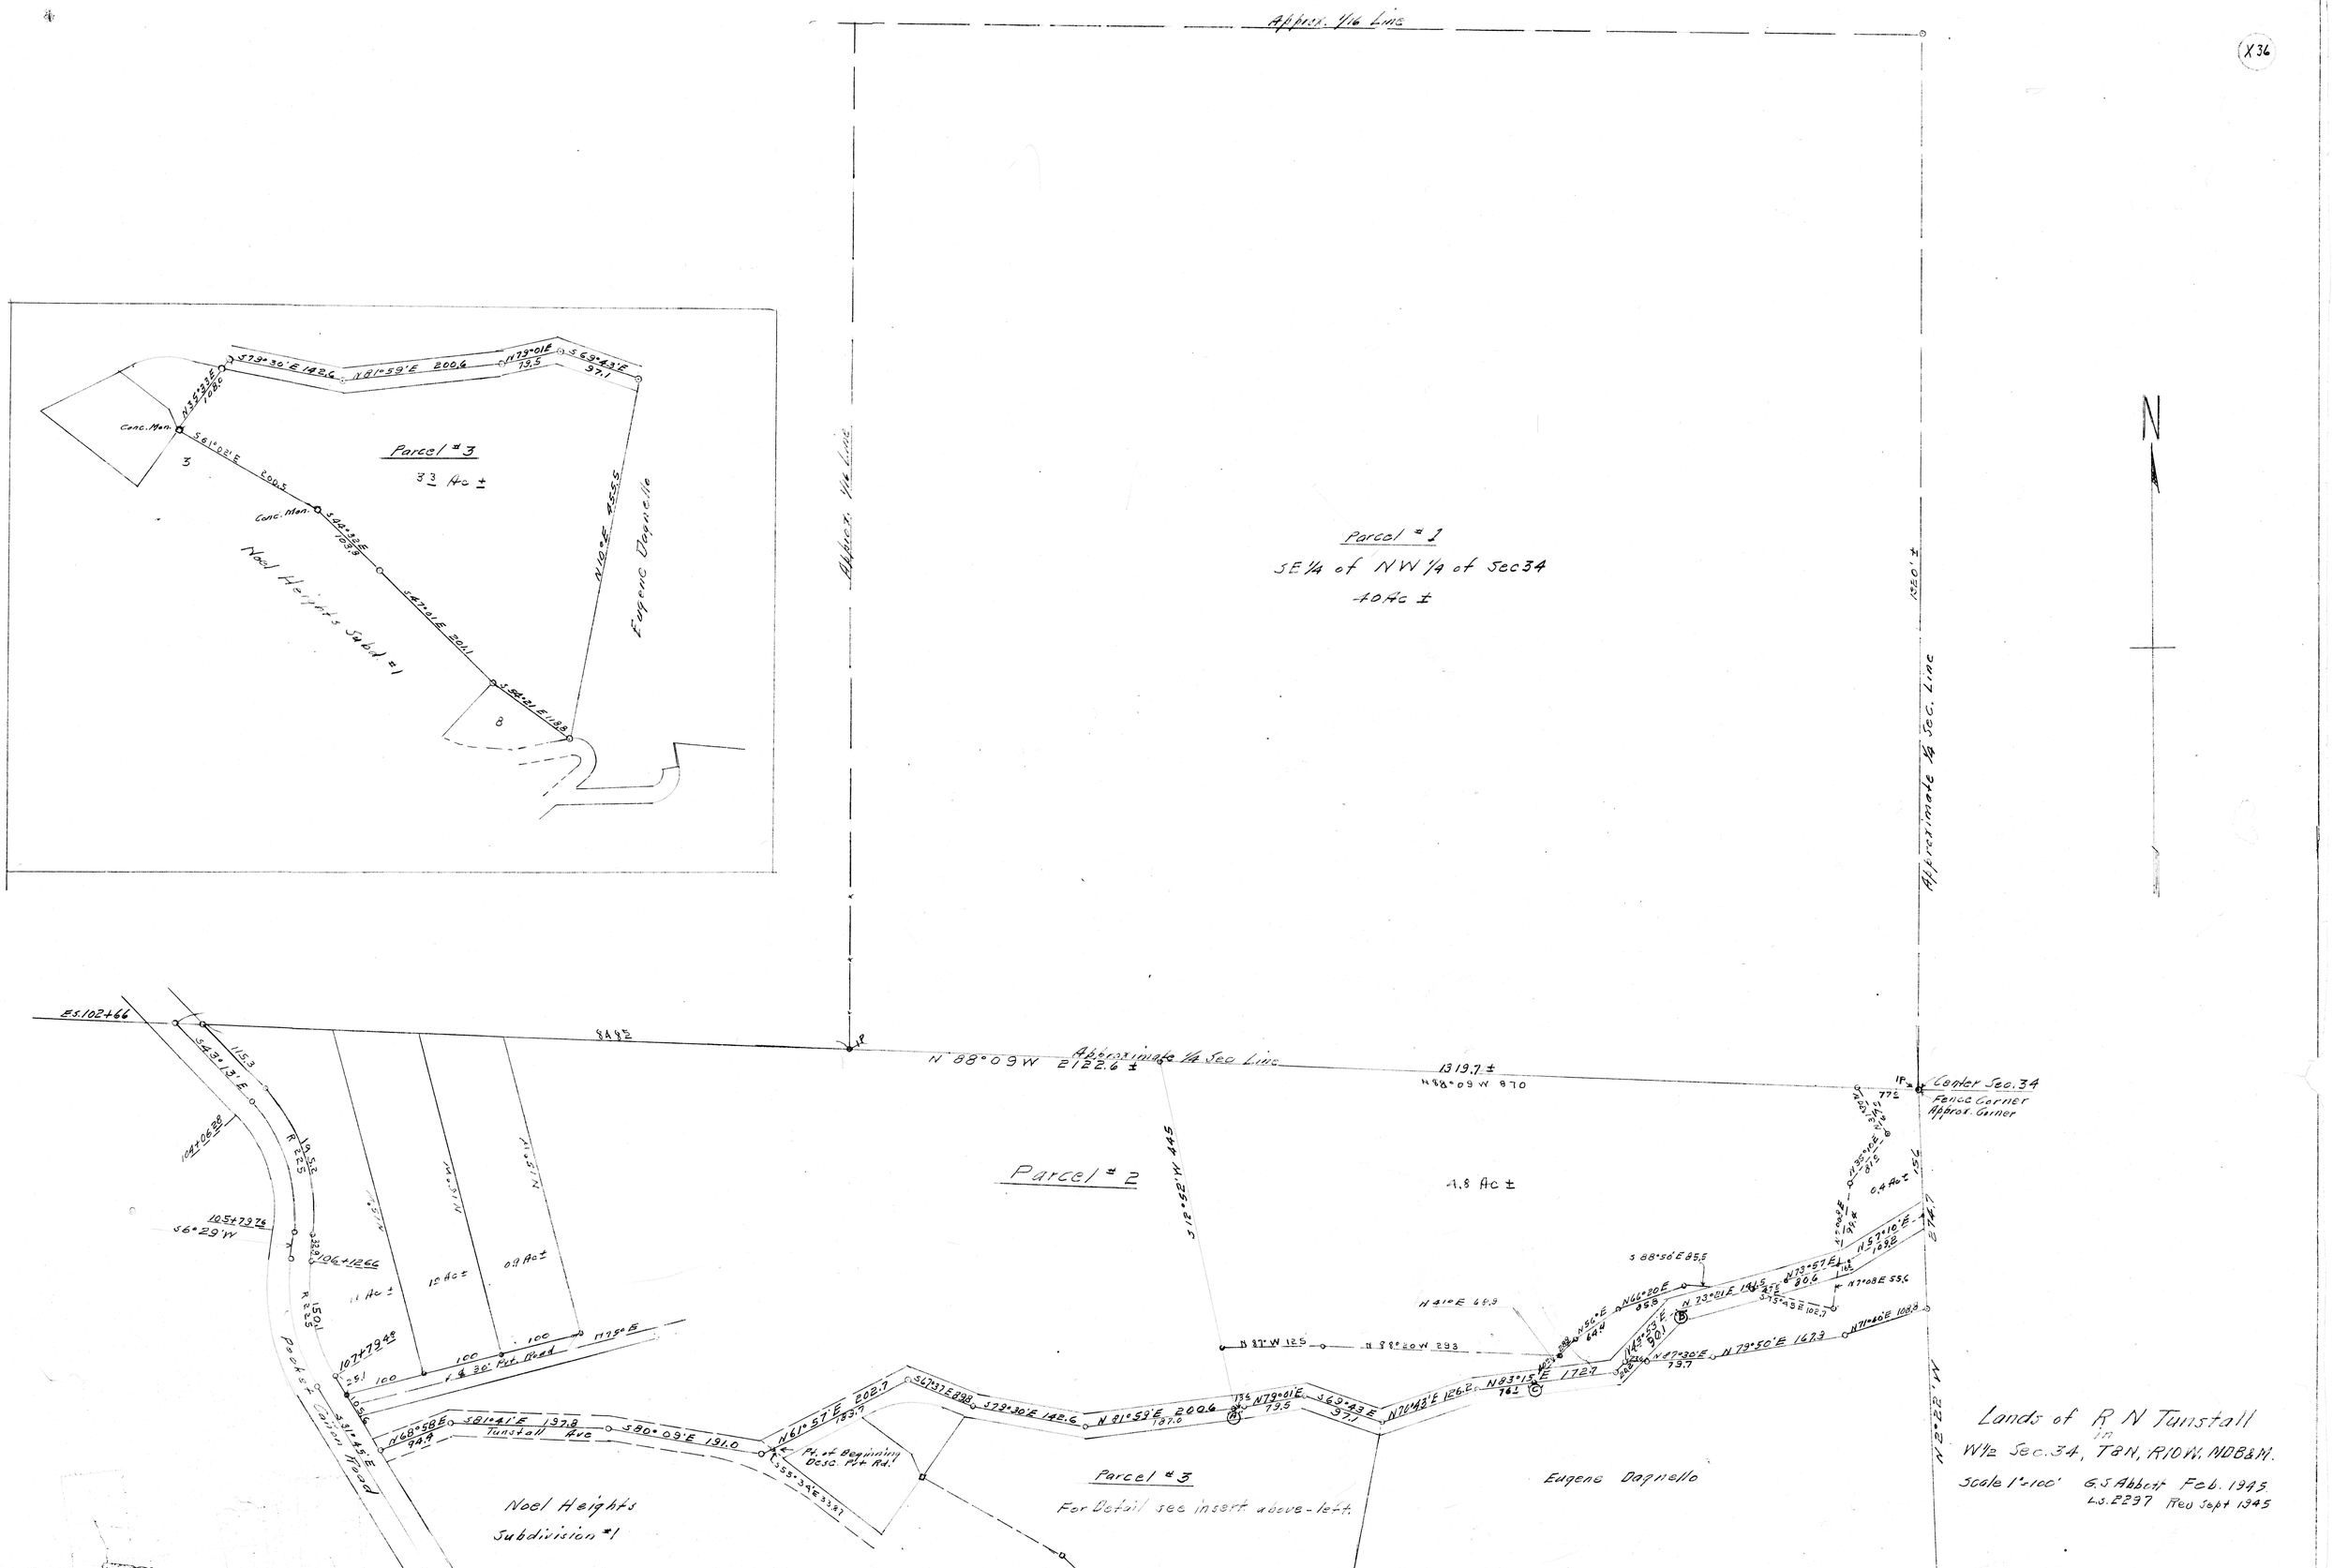
X36
Approx. 1/16 Line
Parcel #1
SE 1/4 of NW 1/4 of Sec 34
40 Ac ±
Approximate 1/4 Sec. Line
1320' ±
N
Parcel #3
3 3 Ac ±
Conc. Mon.
Noel Heights Subd. #1
Eugene Dagnello
Parcel #2
4.8 Ac ±
Approximate 1/4 Sec Line
N 88°09W 2122.6 ±
1319.7 ±
Center Sec. 34
Fence Corner
Approx. Corner
Parcel #3
For Detail see insert above-left.
Eugene Dagnello
Noel Heights
Subdivision #1
Tunstall Ave
Pt. of Beginning Desc. Pt. Rd.
Pocket Canon Road
Lands of R N Tunstall
in
W1/2 Sec. 34, T8N, R10W, MDB&M.
Scale 1"=100'
G.S. Abbott Feb. 1945
L.S. 2297 Rev Sept 1945